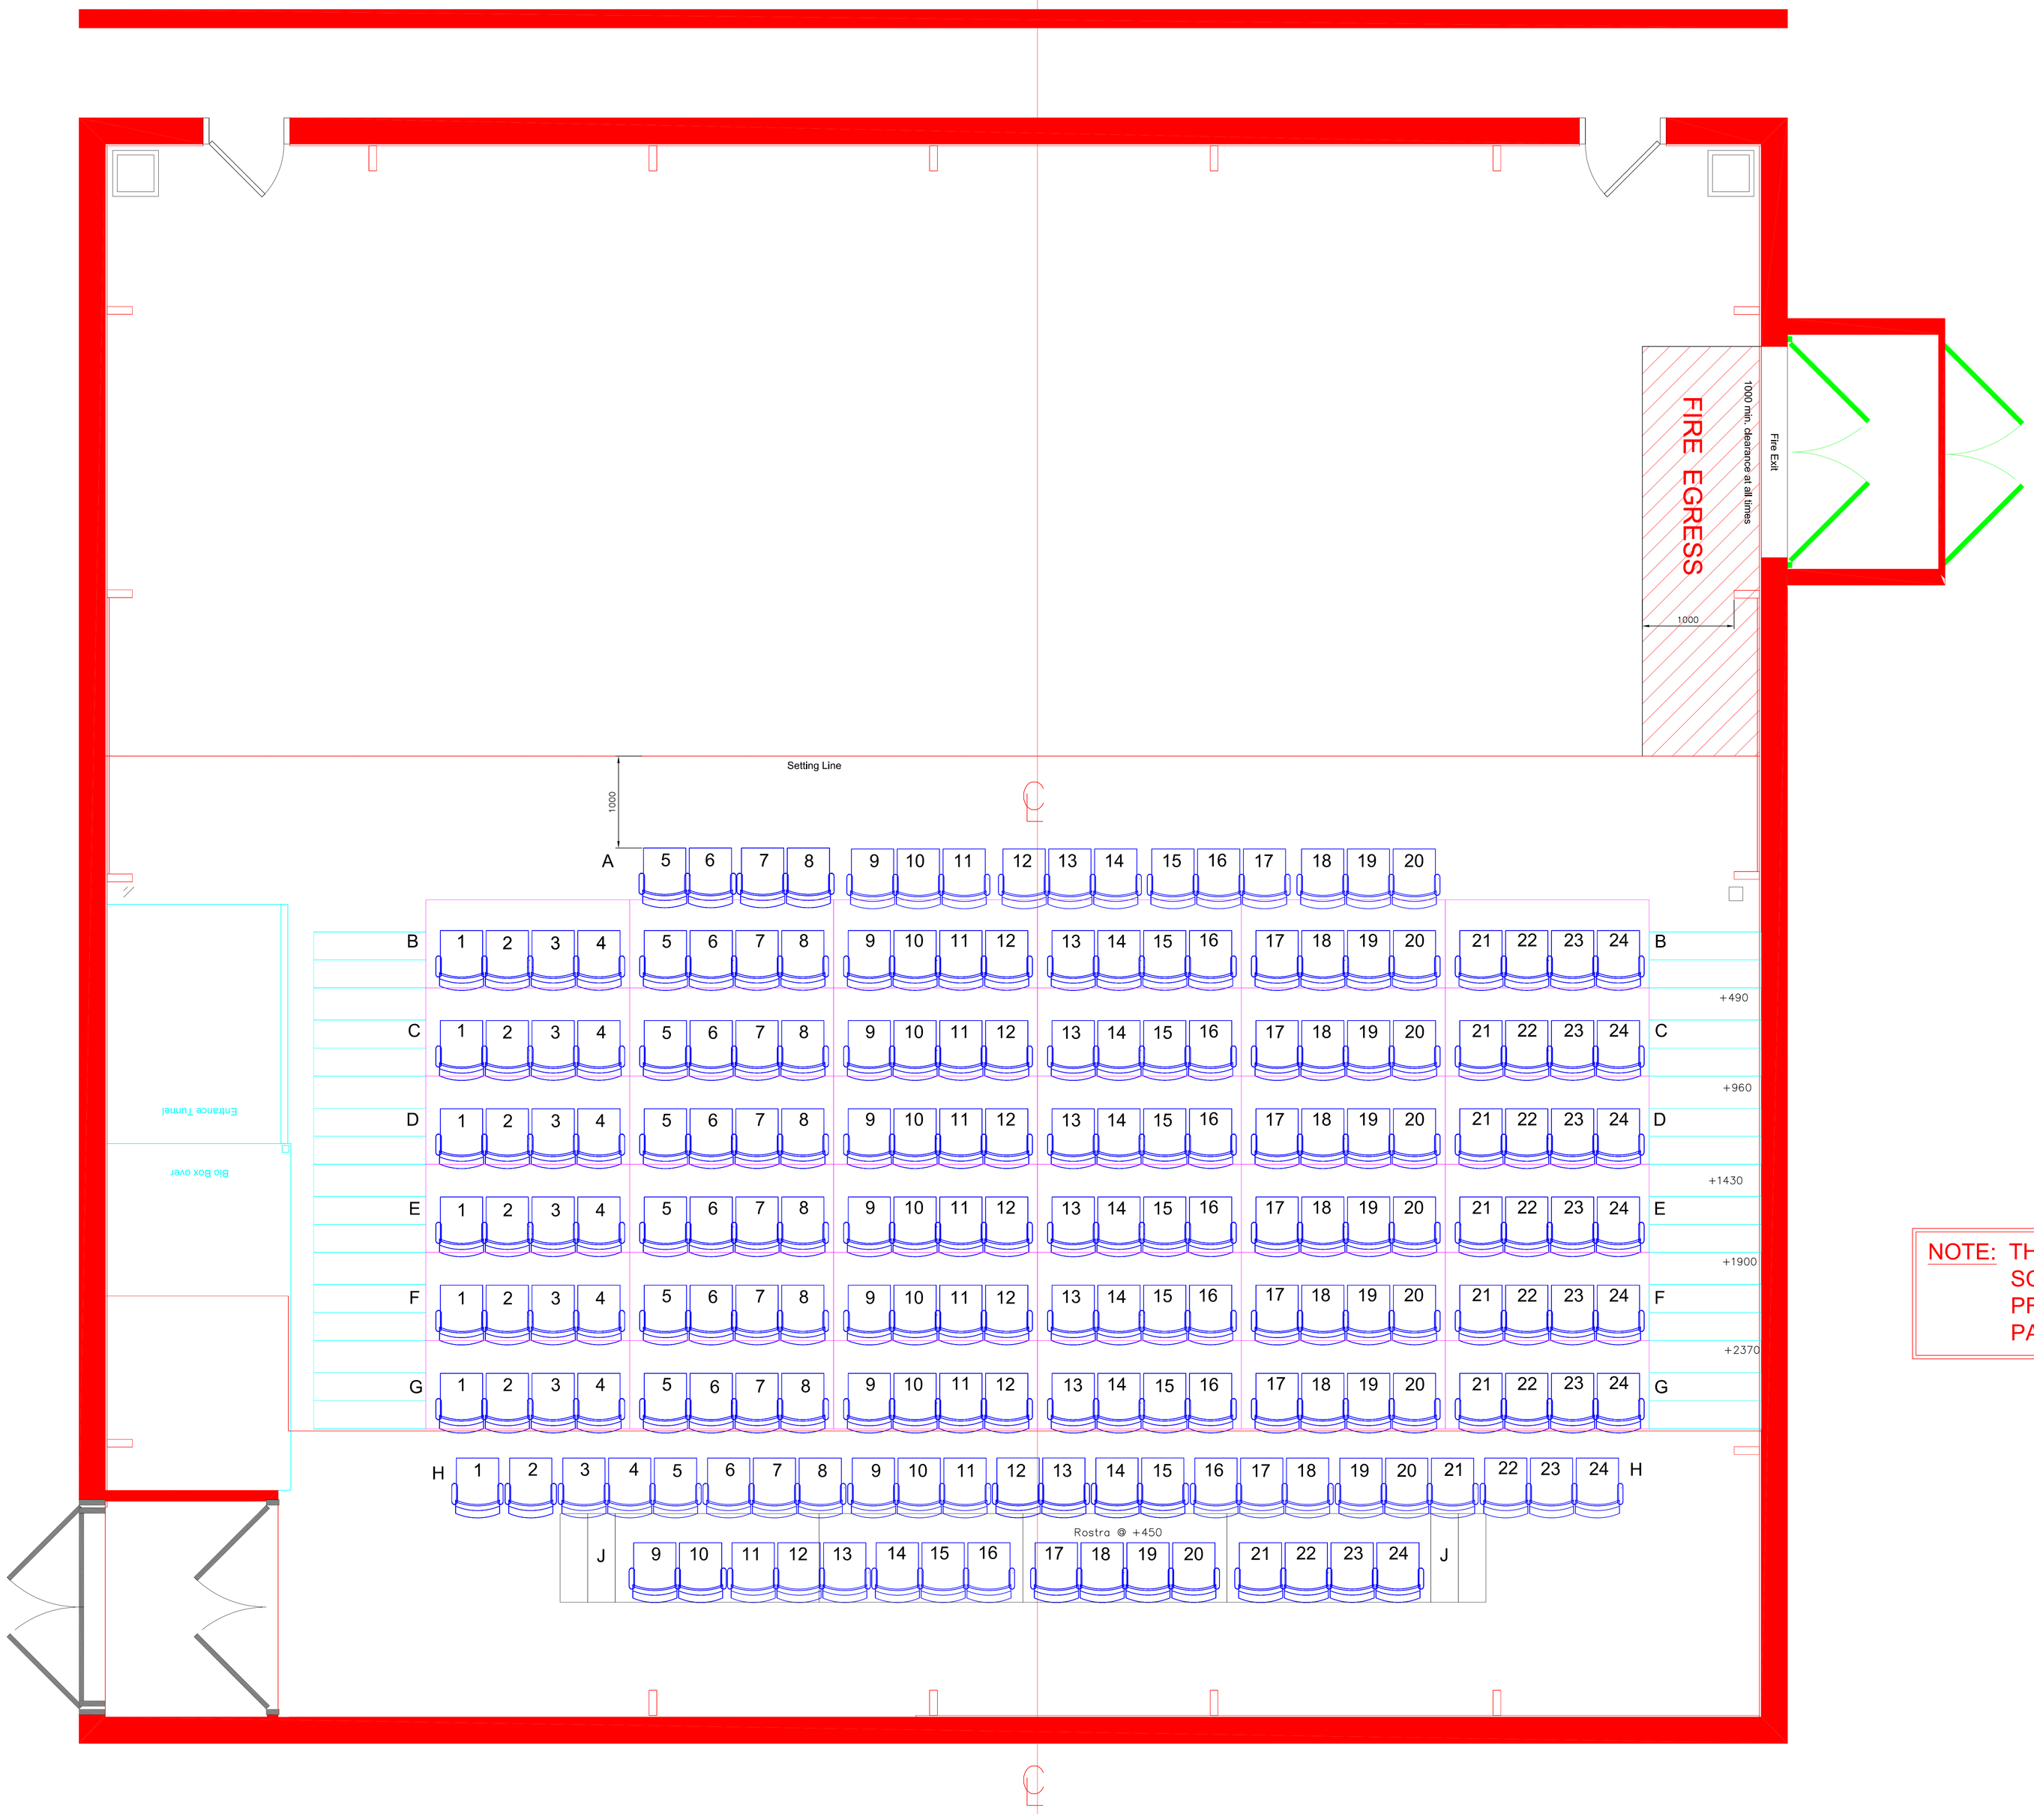

NOTE: THIS PLAN IS AT SCALE 1:25 WHEN PRINTED AT 'A0' PAPER SIZE.

SYDNEY THEATRE CO

Production:	
Venue:	Wharf 2 Theatre - Sydney End Configuration
Title:	General Arrangement Stage Plan
Director:	
Production Designer:	
Lighting Designer:	
Production Drafter:	Updated:
Drawing Status: DRAFT	Scale Ref 1:25
Scale at A0: 1:25	Date: / Revised: / Sheet: / Revision: